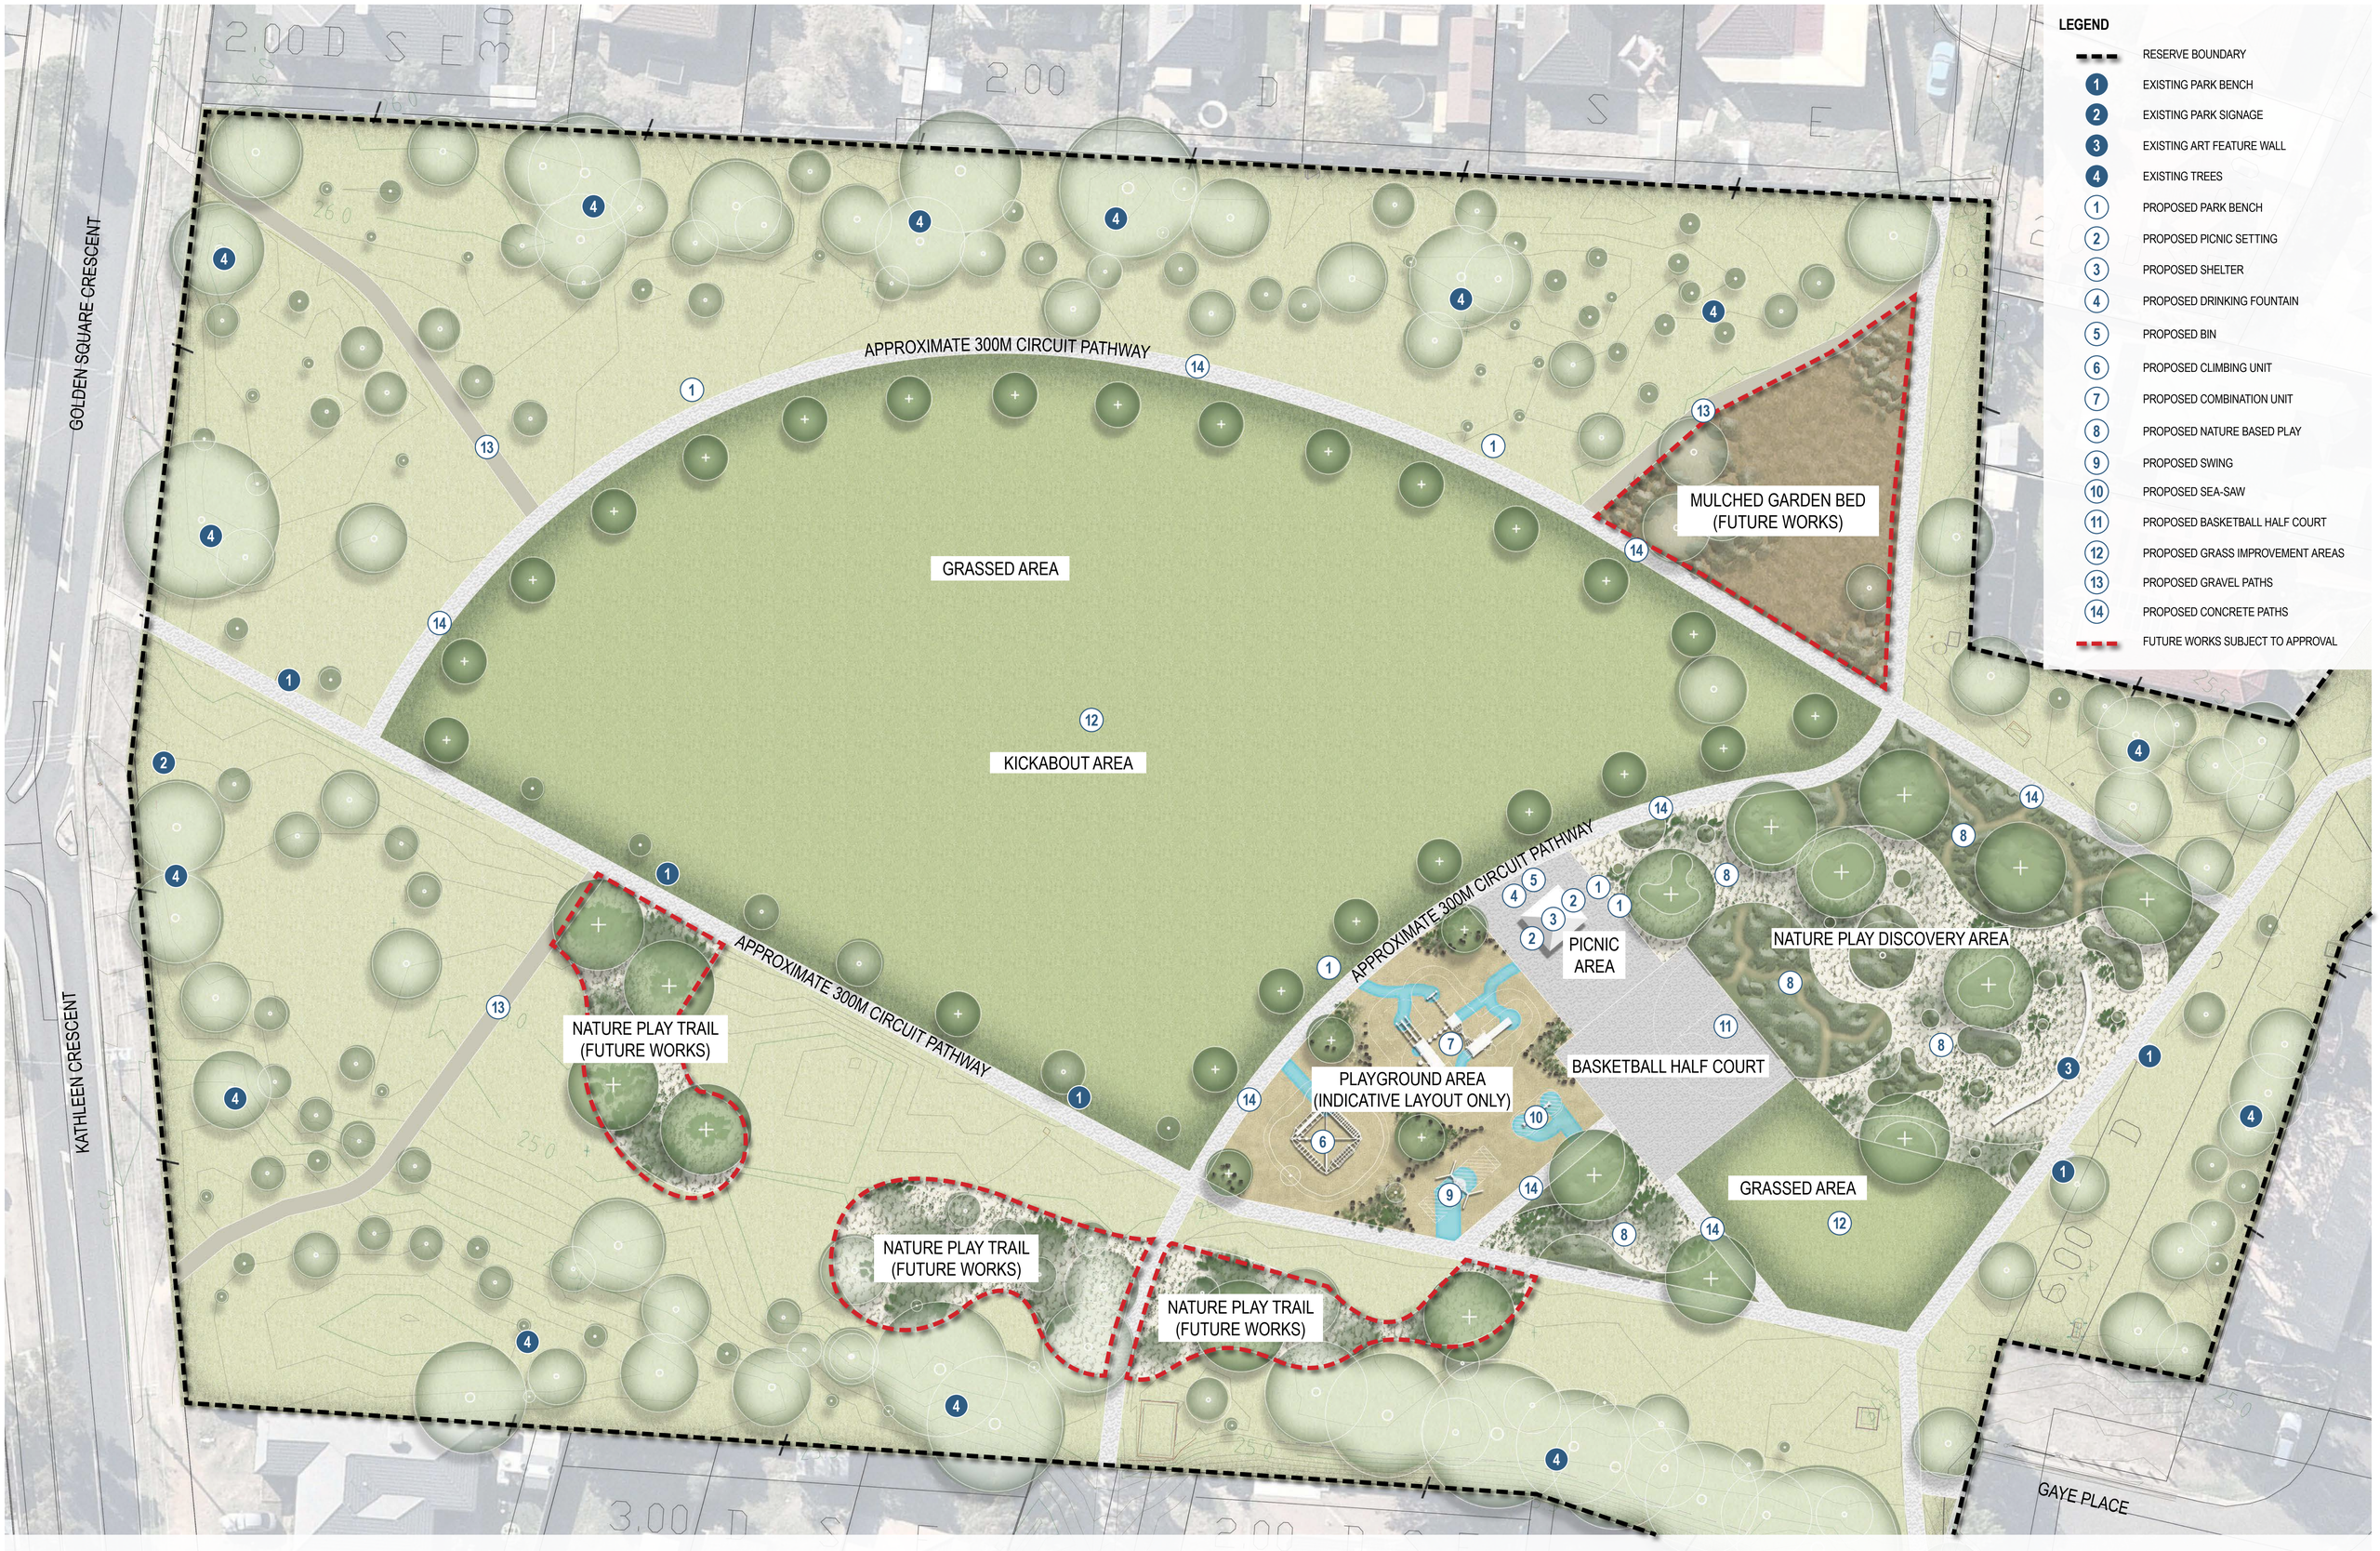

C4915 - Golden Square Park, Hoppers Crossing

Detailed Landscape Concept Plan

wyndhamcity
city.coast.country

LANDSCAPE AND OPEN SPACE
CIVIC CENTRE
45 Princes Highway,
Werribee Vic 3030
mail@wyndham.vic.gov.au
t 03 9742 0777
f 03 9741 6237
www.wyndham.vic.gov.au

Scale **1:250 @ A1/ 1:500 @ A3**
Date **17.10.2018**
Revision **-**
Dwg No. **LDCP-01**